MERRILL FIELD AIRPORT

(Not to Scale)

FIELD ELEVATION = 137 FT MSL (Approach End RWY 25)

RWY 7/25 4000' X 100', .25 Gradient
RWY 16/34 2640' X 75', .26 Gradient
RWY 4/22 2000' X 60', .26 Gradient

ATIS.....124.25
GROUND CONTROL.....121.7
TOWER.....126.0 (Primary)(CTAF)
.....127.55 (Use only when directed)

MN TN
19° 02' E (2008)

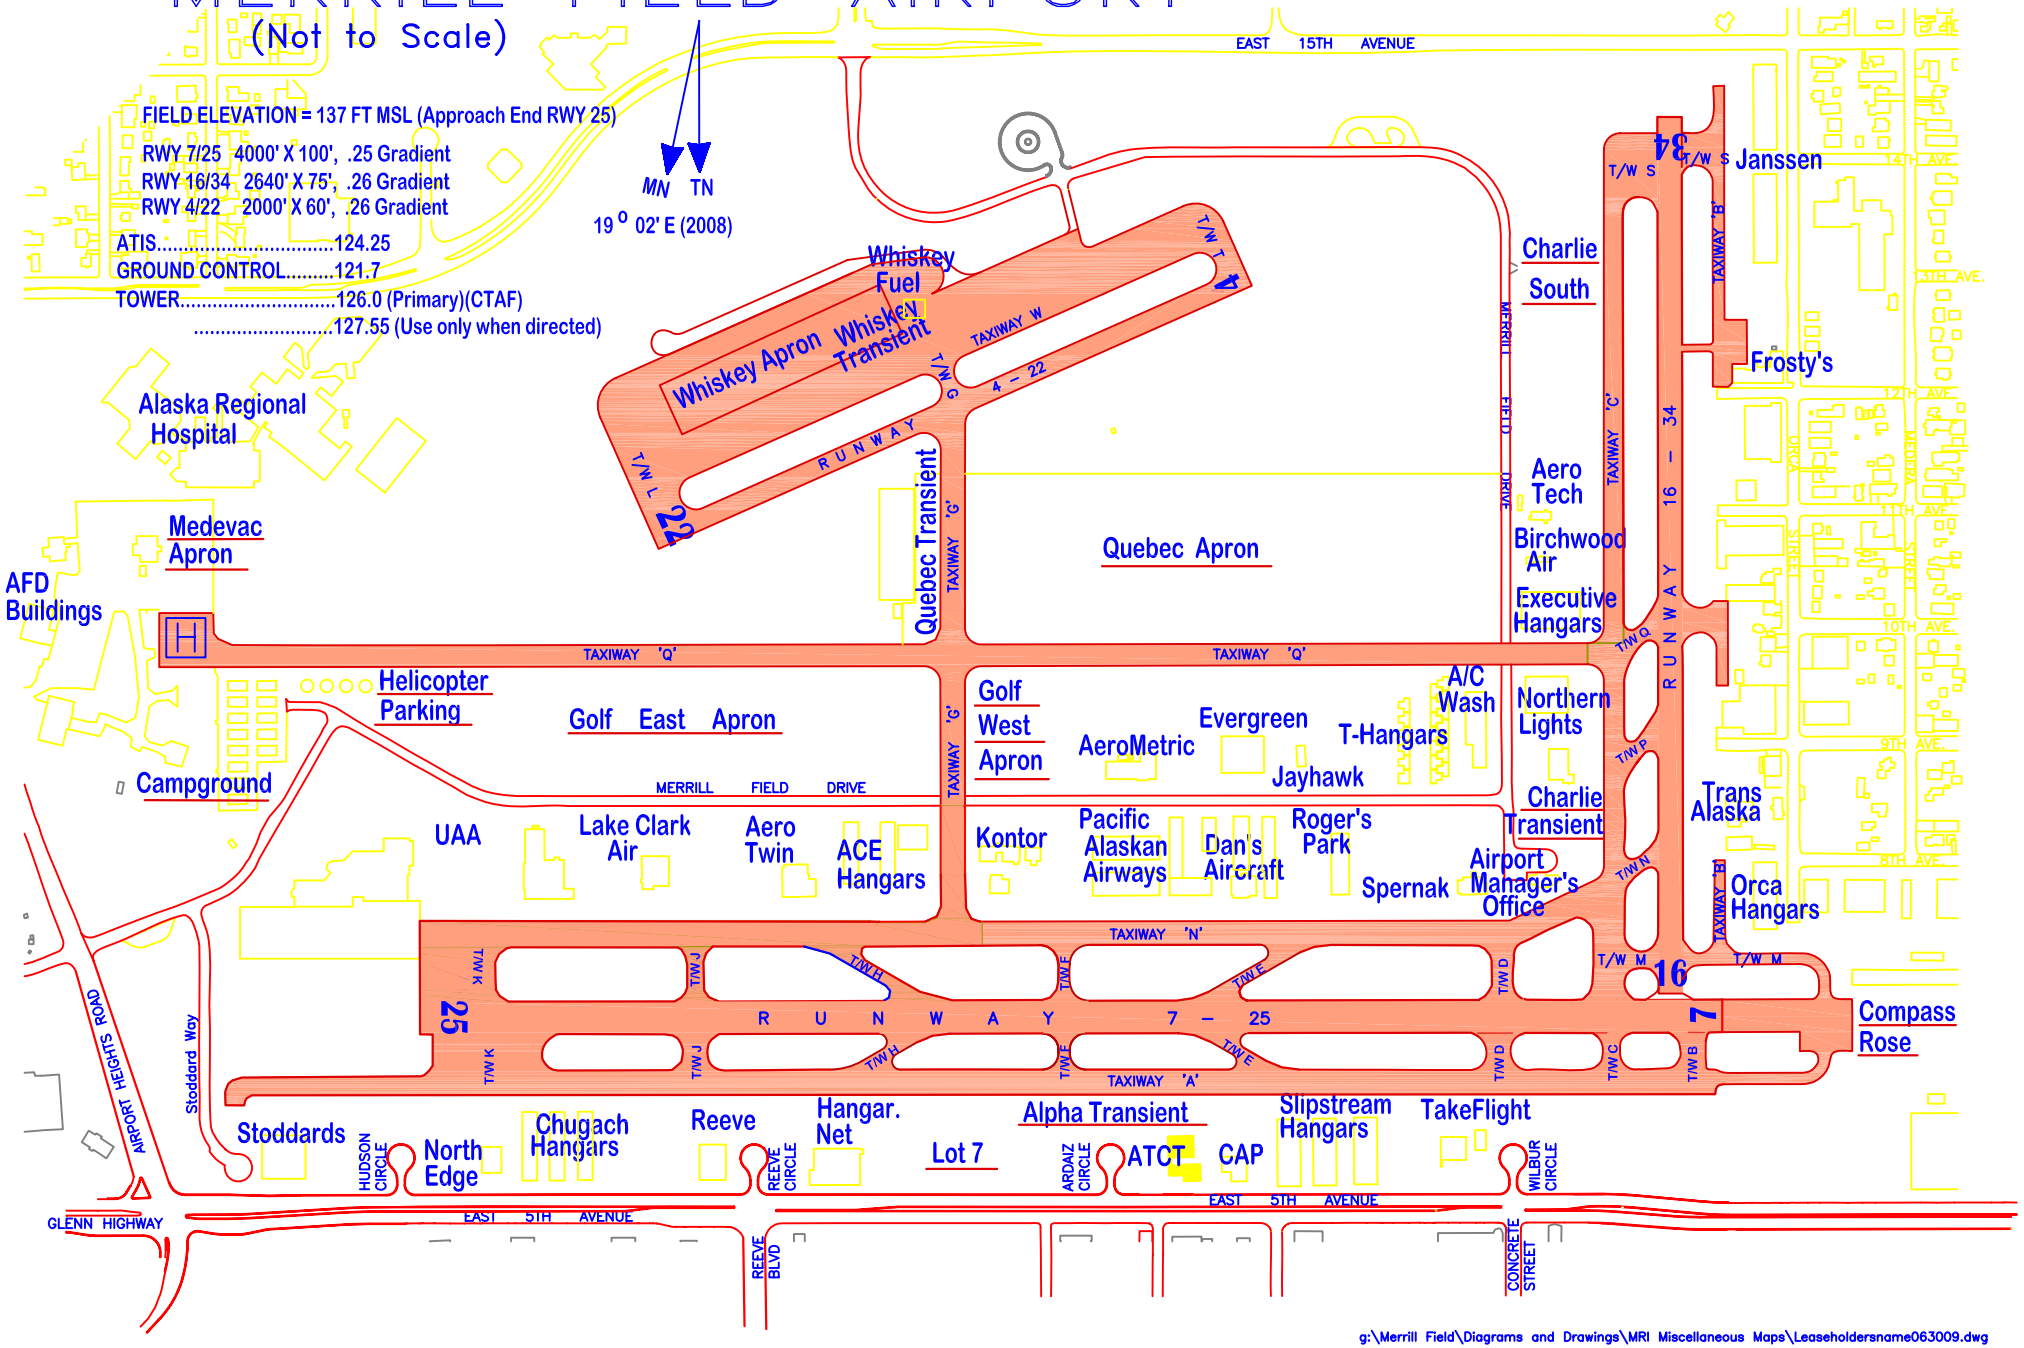

g:\Merrill Field\Diagrams and Drawings\MRI Miscellaneous Maps\Leaseholdersname063009.dwg